

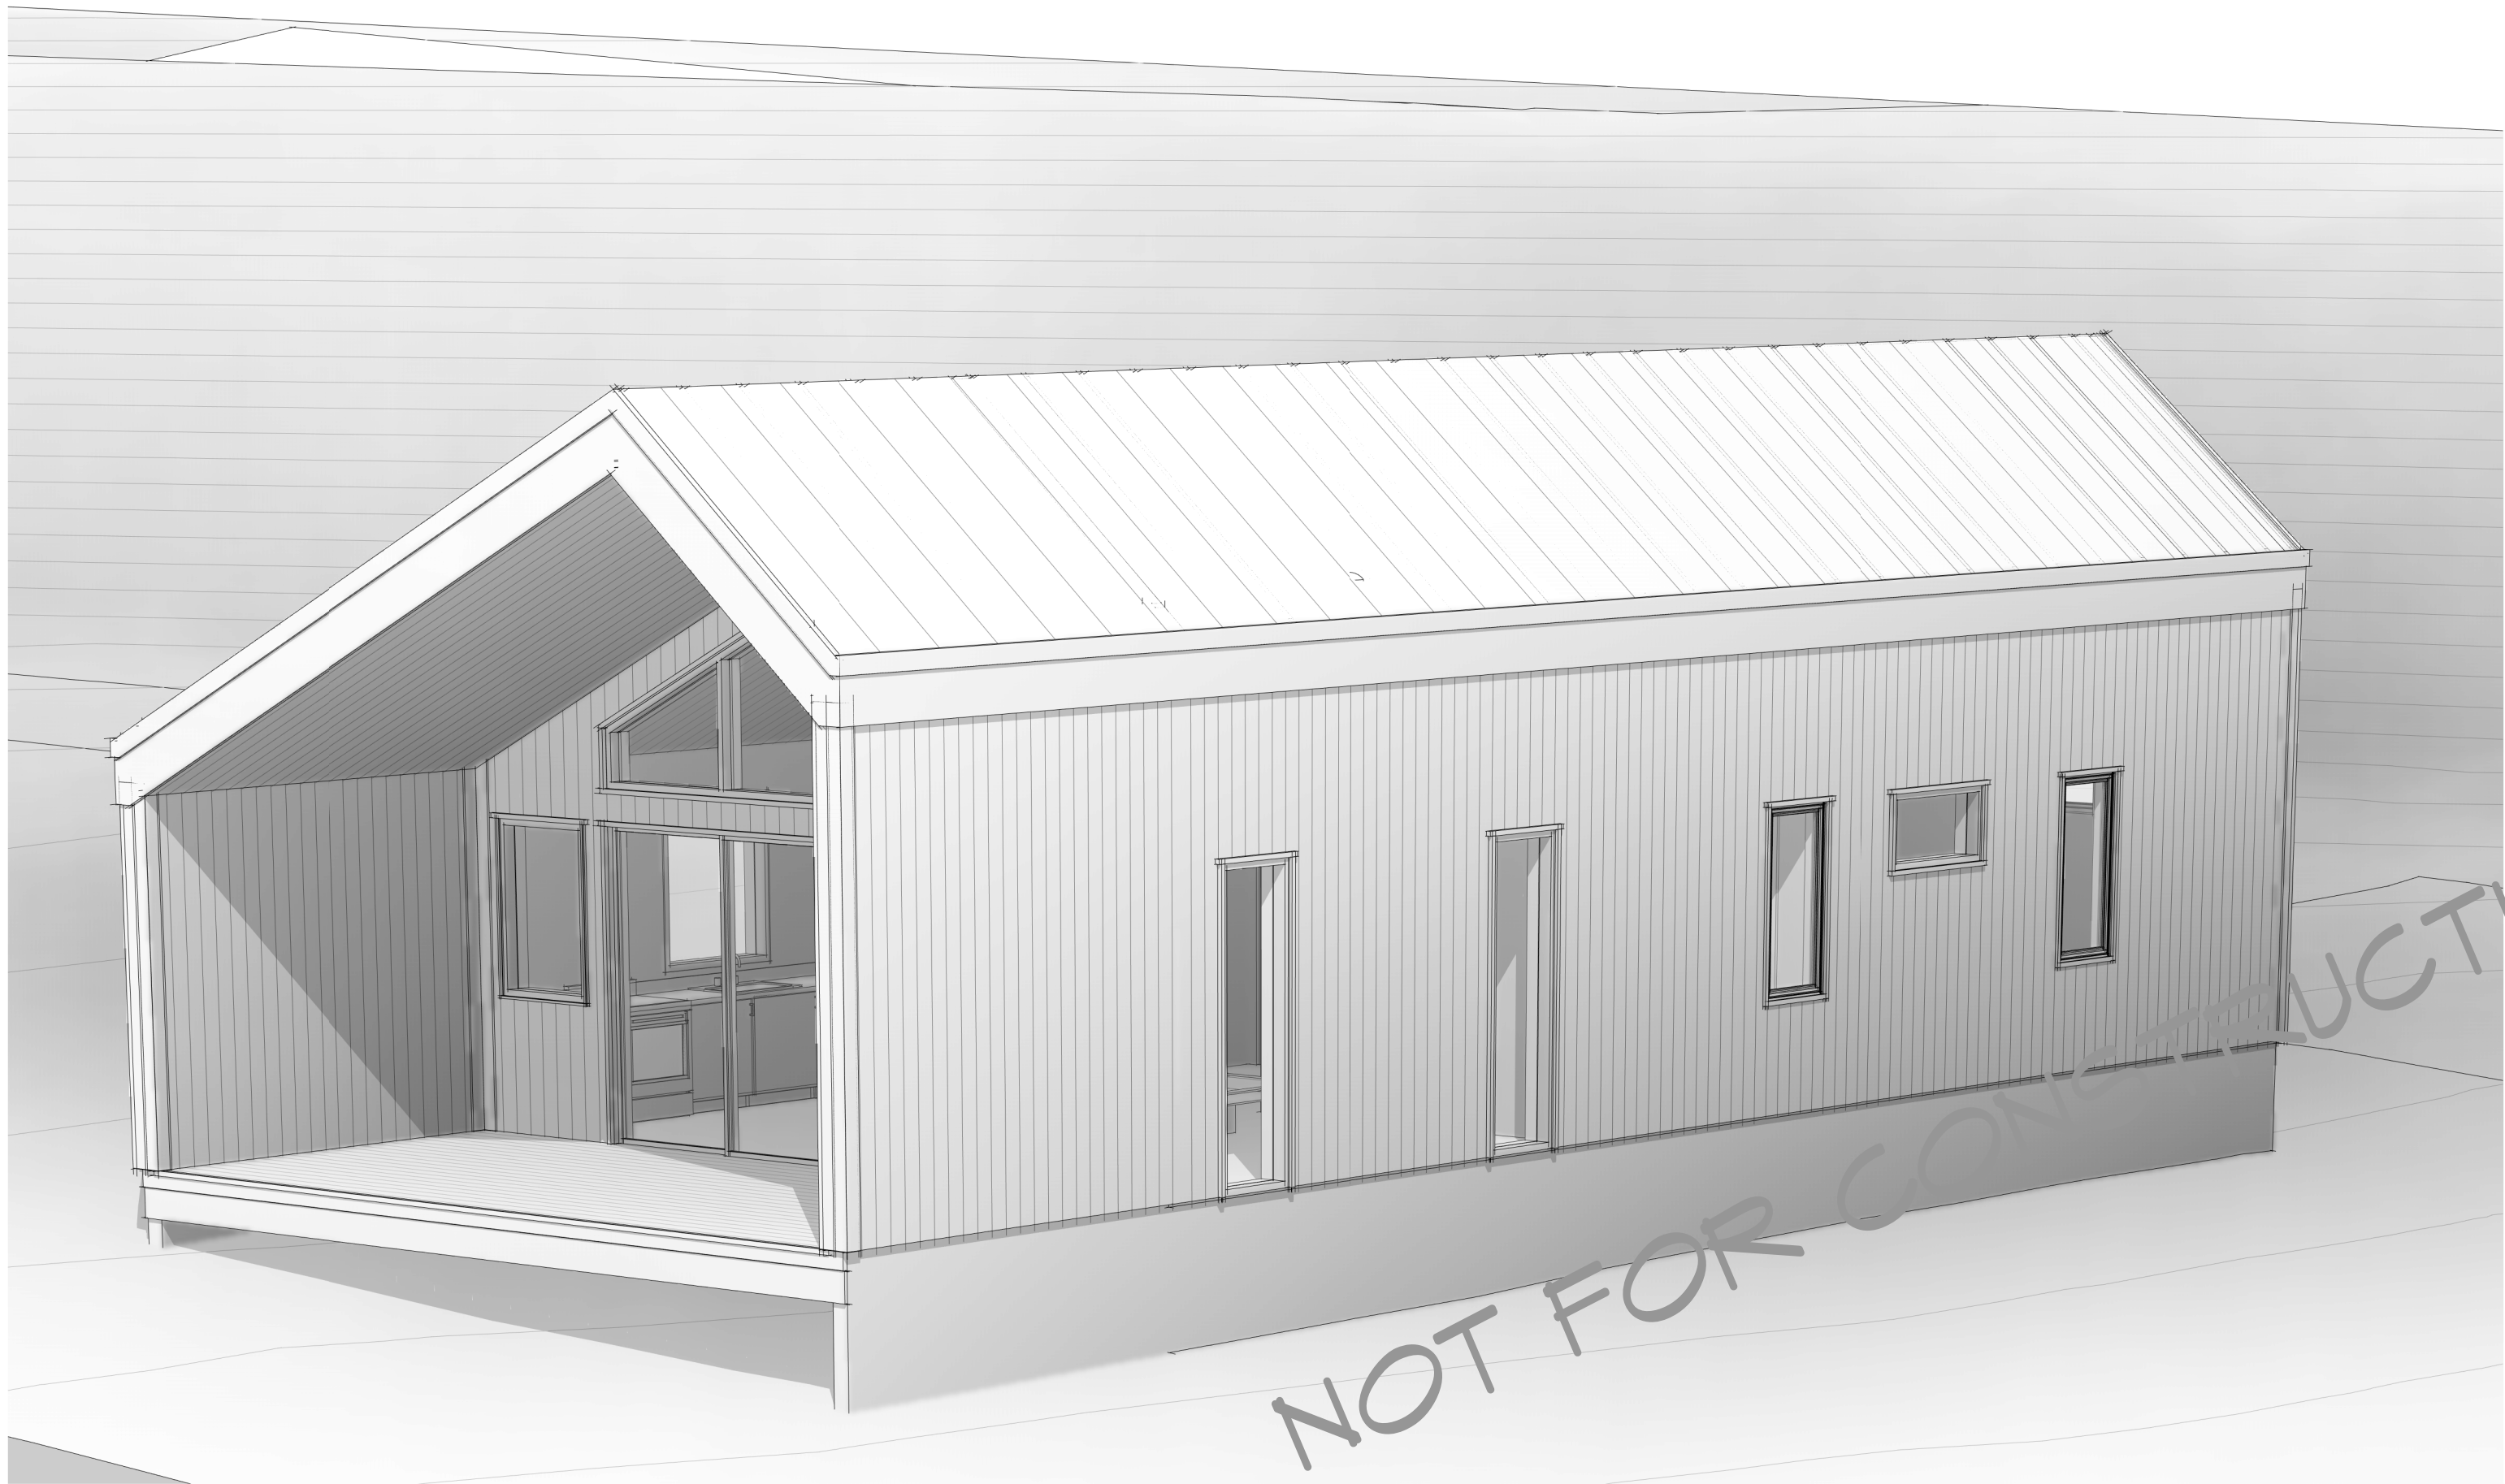
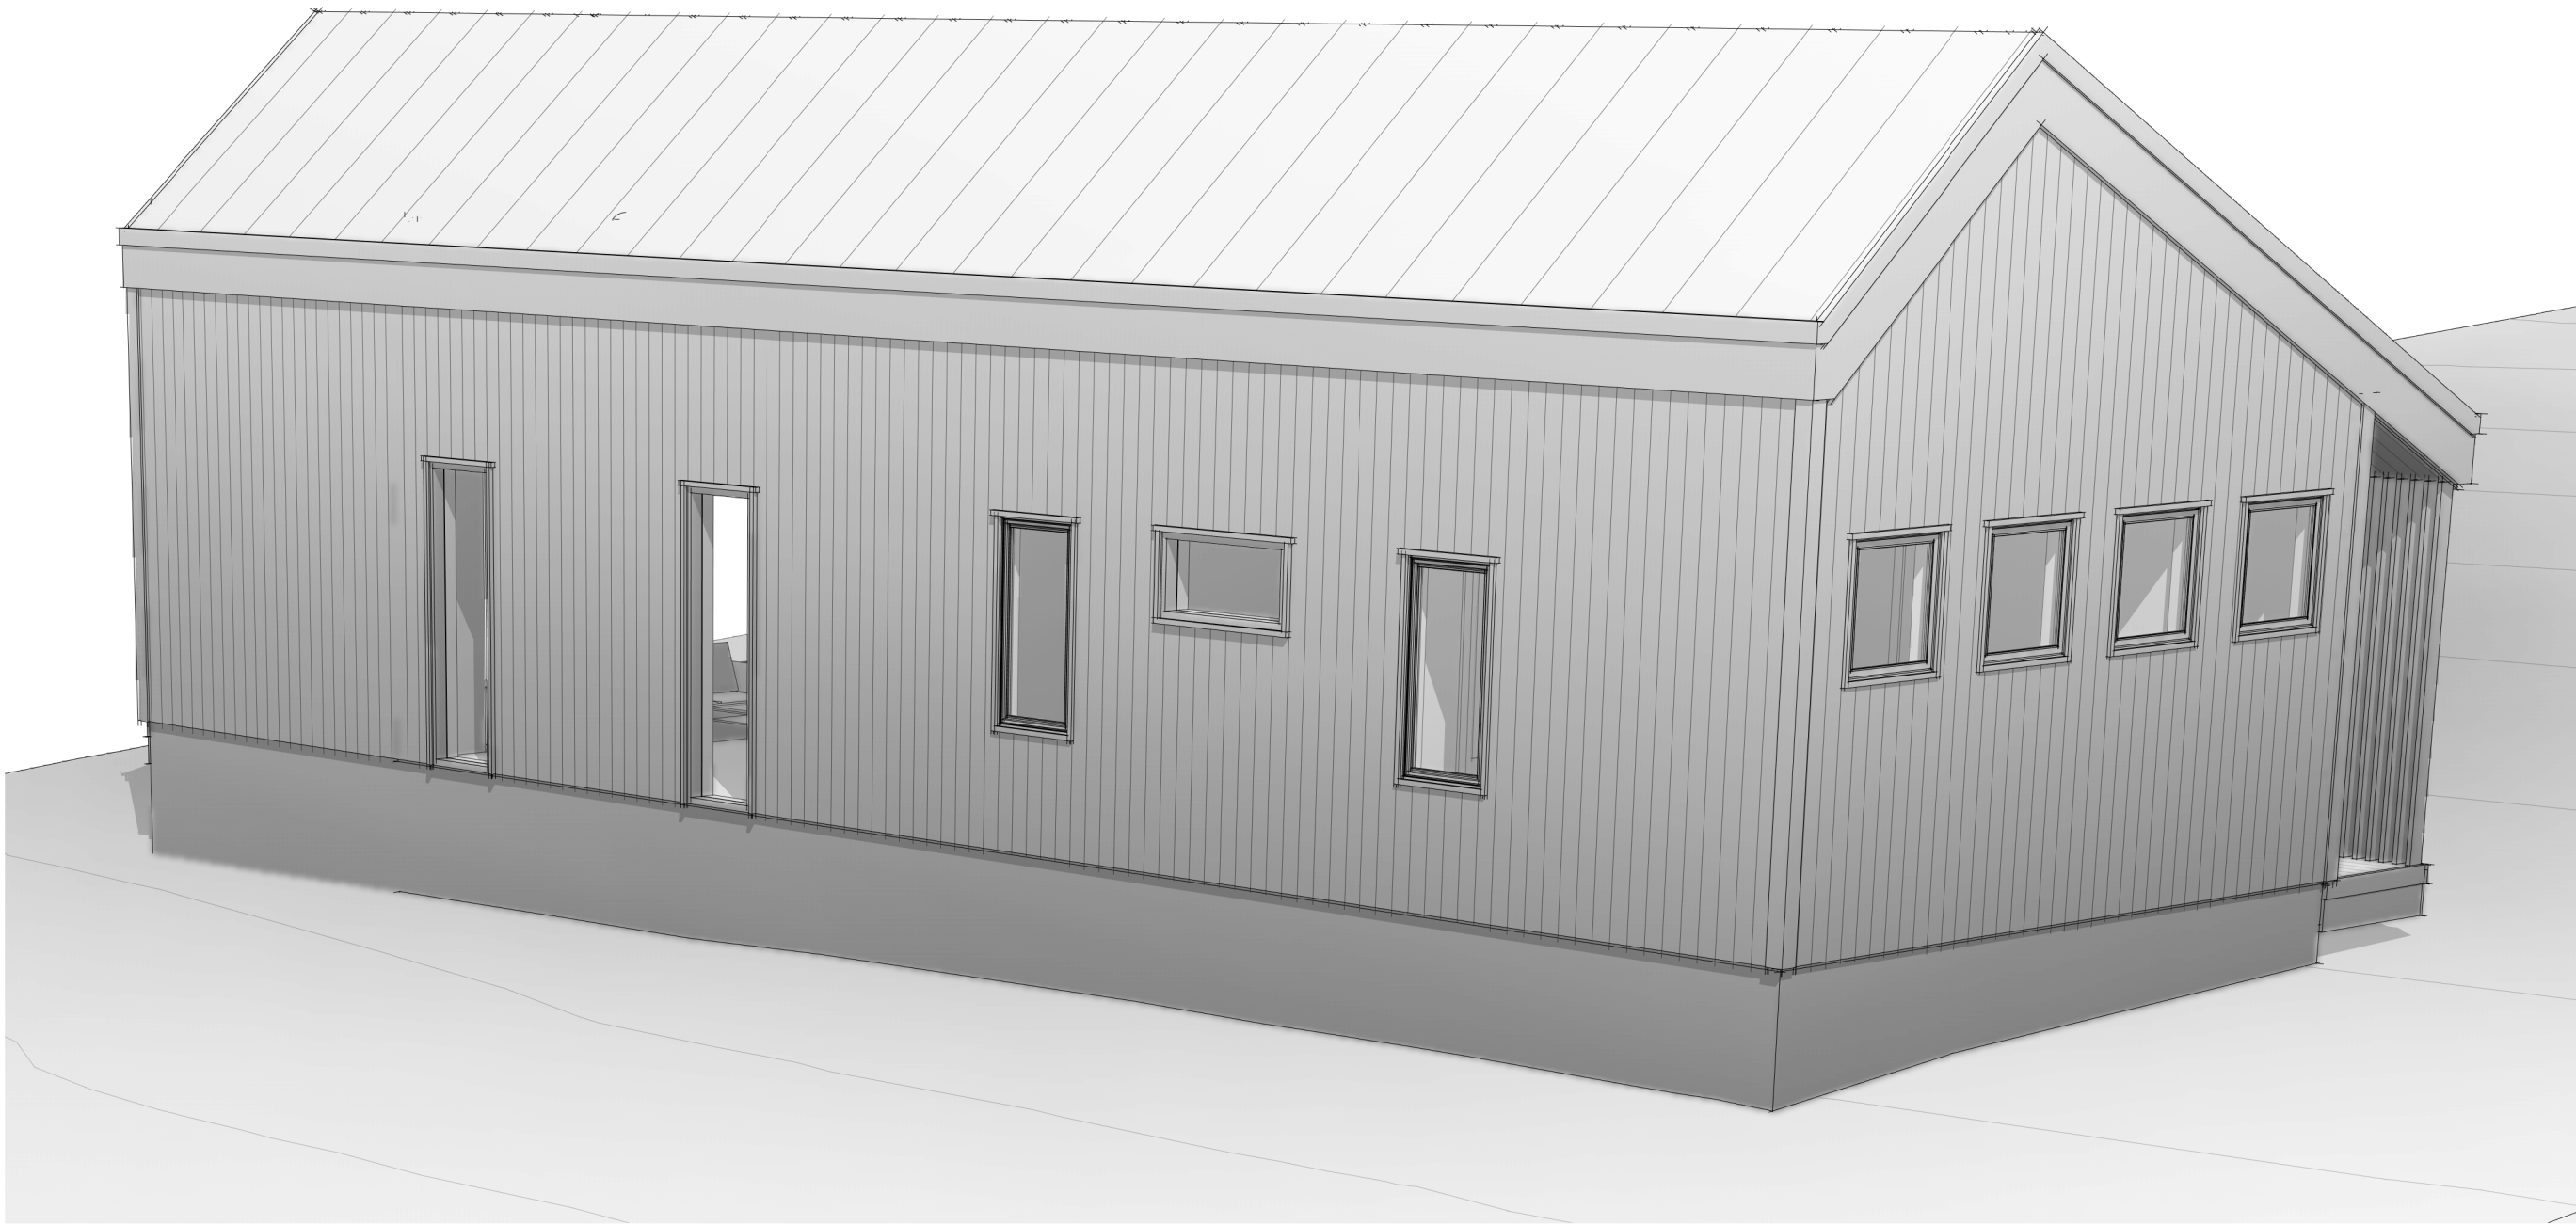


DISCLAIMER: ALL 3D IMAGES ARE AN APPROXIMATION ONLY. ALL 3D IMAGES ARE SHOWN FOR ILLUSTRATION PURPOSES ONLY. 2D DRAWINGS SHALL SUPERSEDE ALL ITEMS SHOWN ON 3D IMAGES. THIS SHEET IS PROVIDED AS A REPRESENTATION AND IS "NOT FOR CONSTRUCTION"

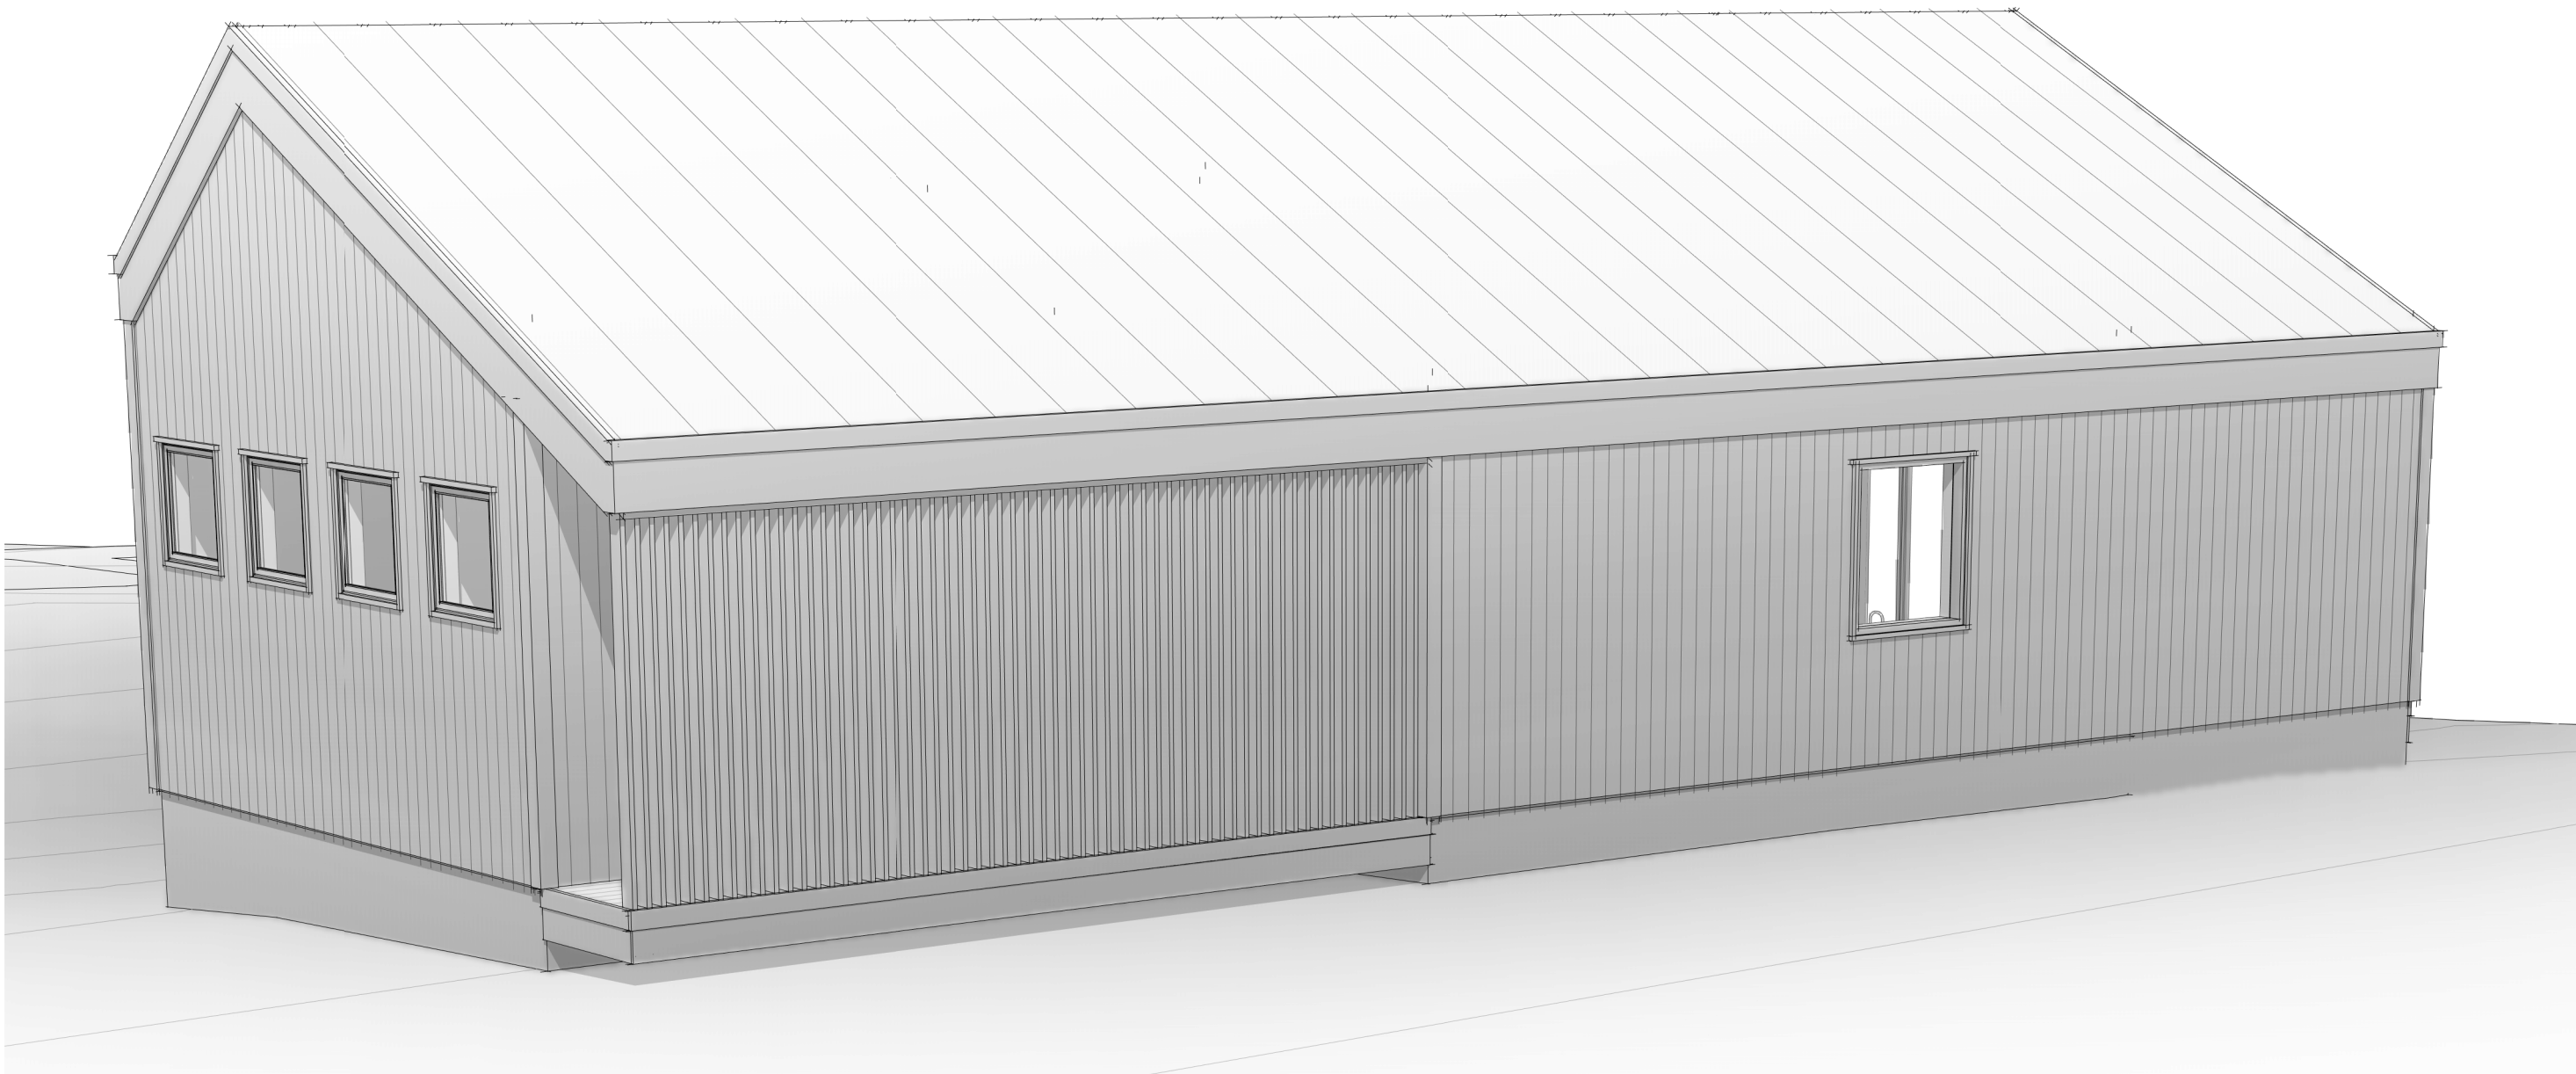

11251 SE 232nd AVE

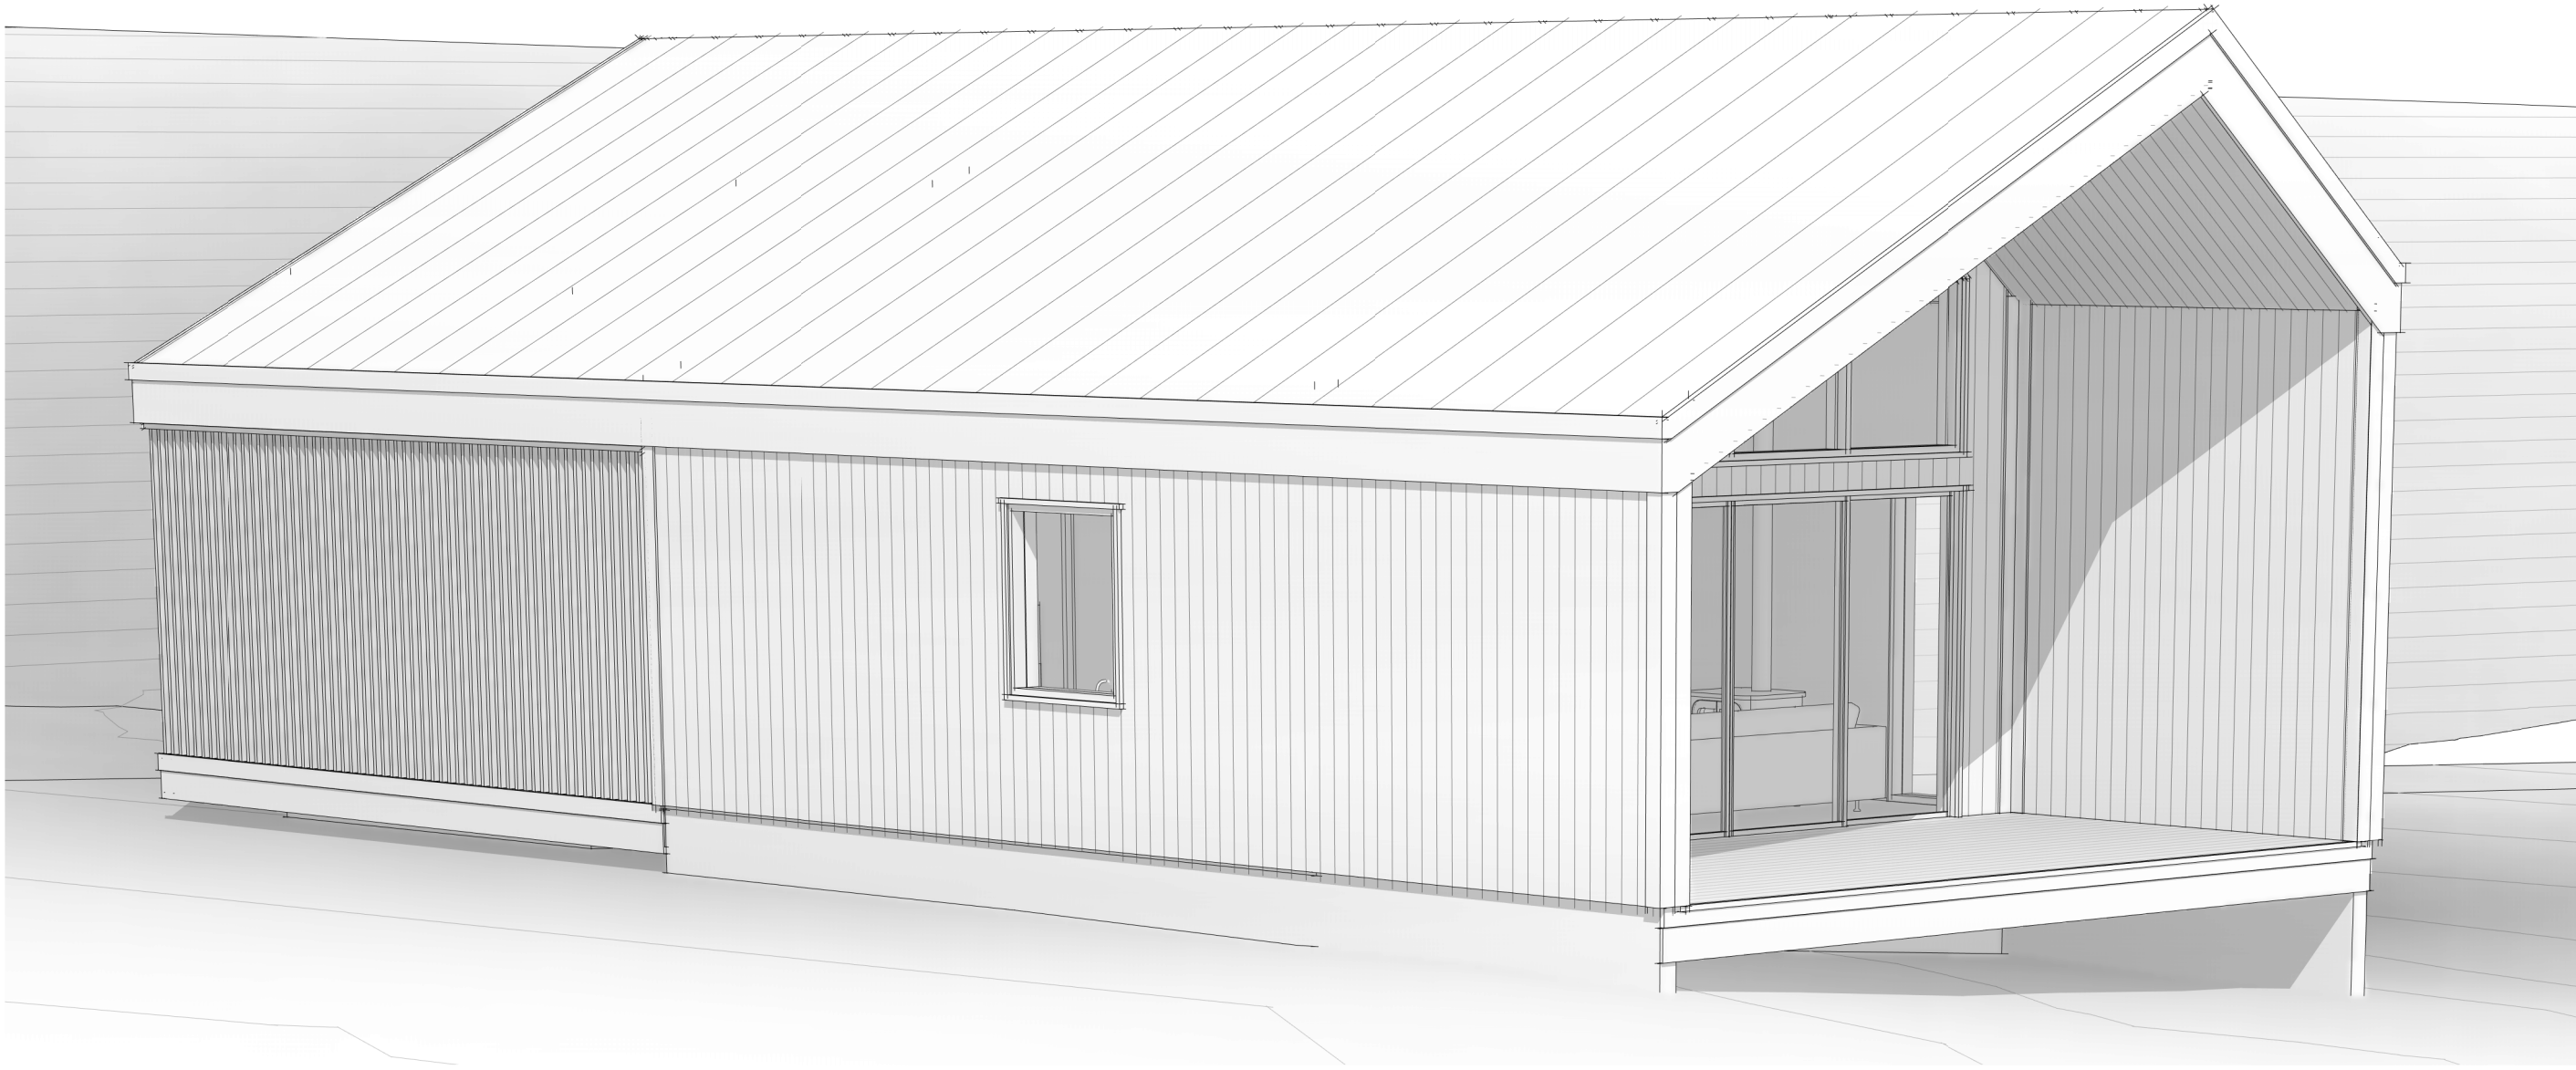

DAMASCUS, OR 97089

MANZANITA CABIN B


TAX LOT:
3N 10W TAX LOT 2600 + 2100

3D EXTERIOR VIEWS

Drawn By
TL
4/27/2022 9:49:12 AM

Drawing Index
No. Date Description

A-002

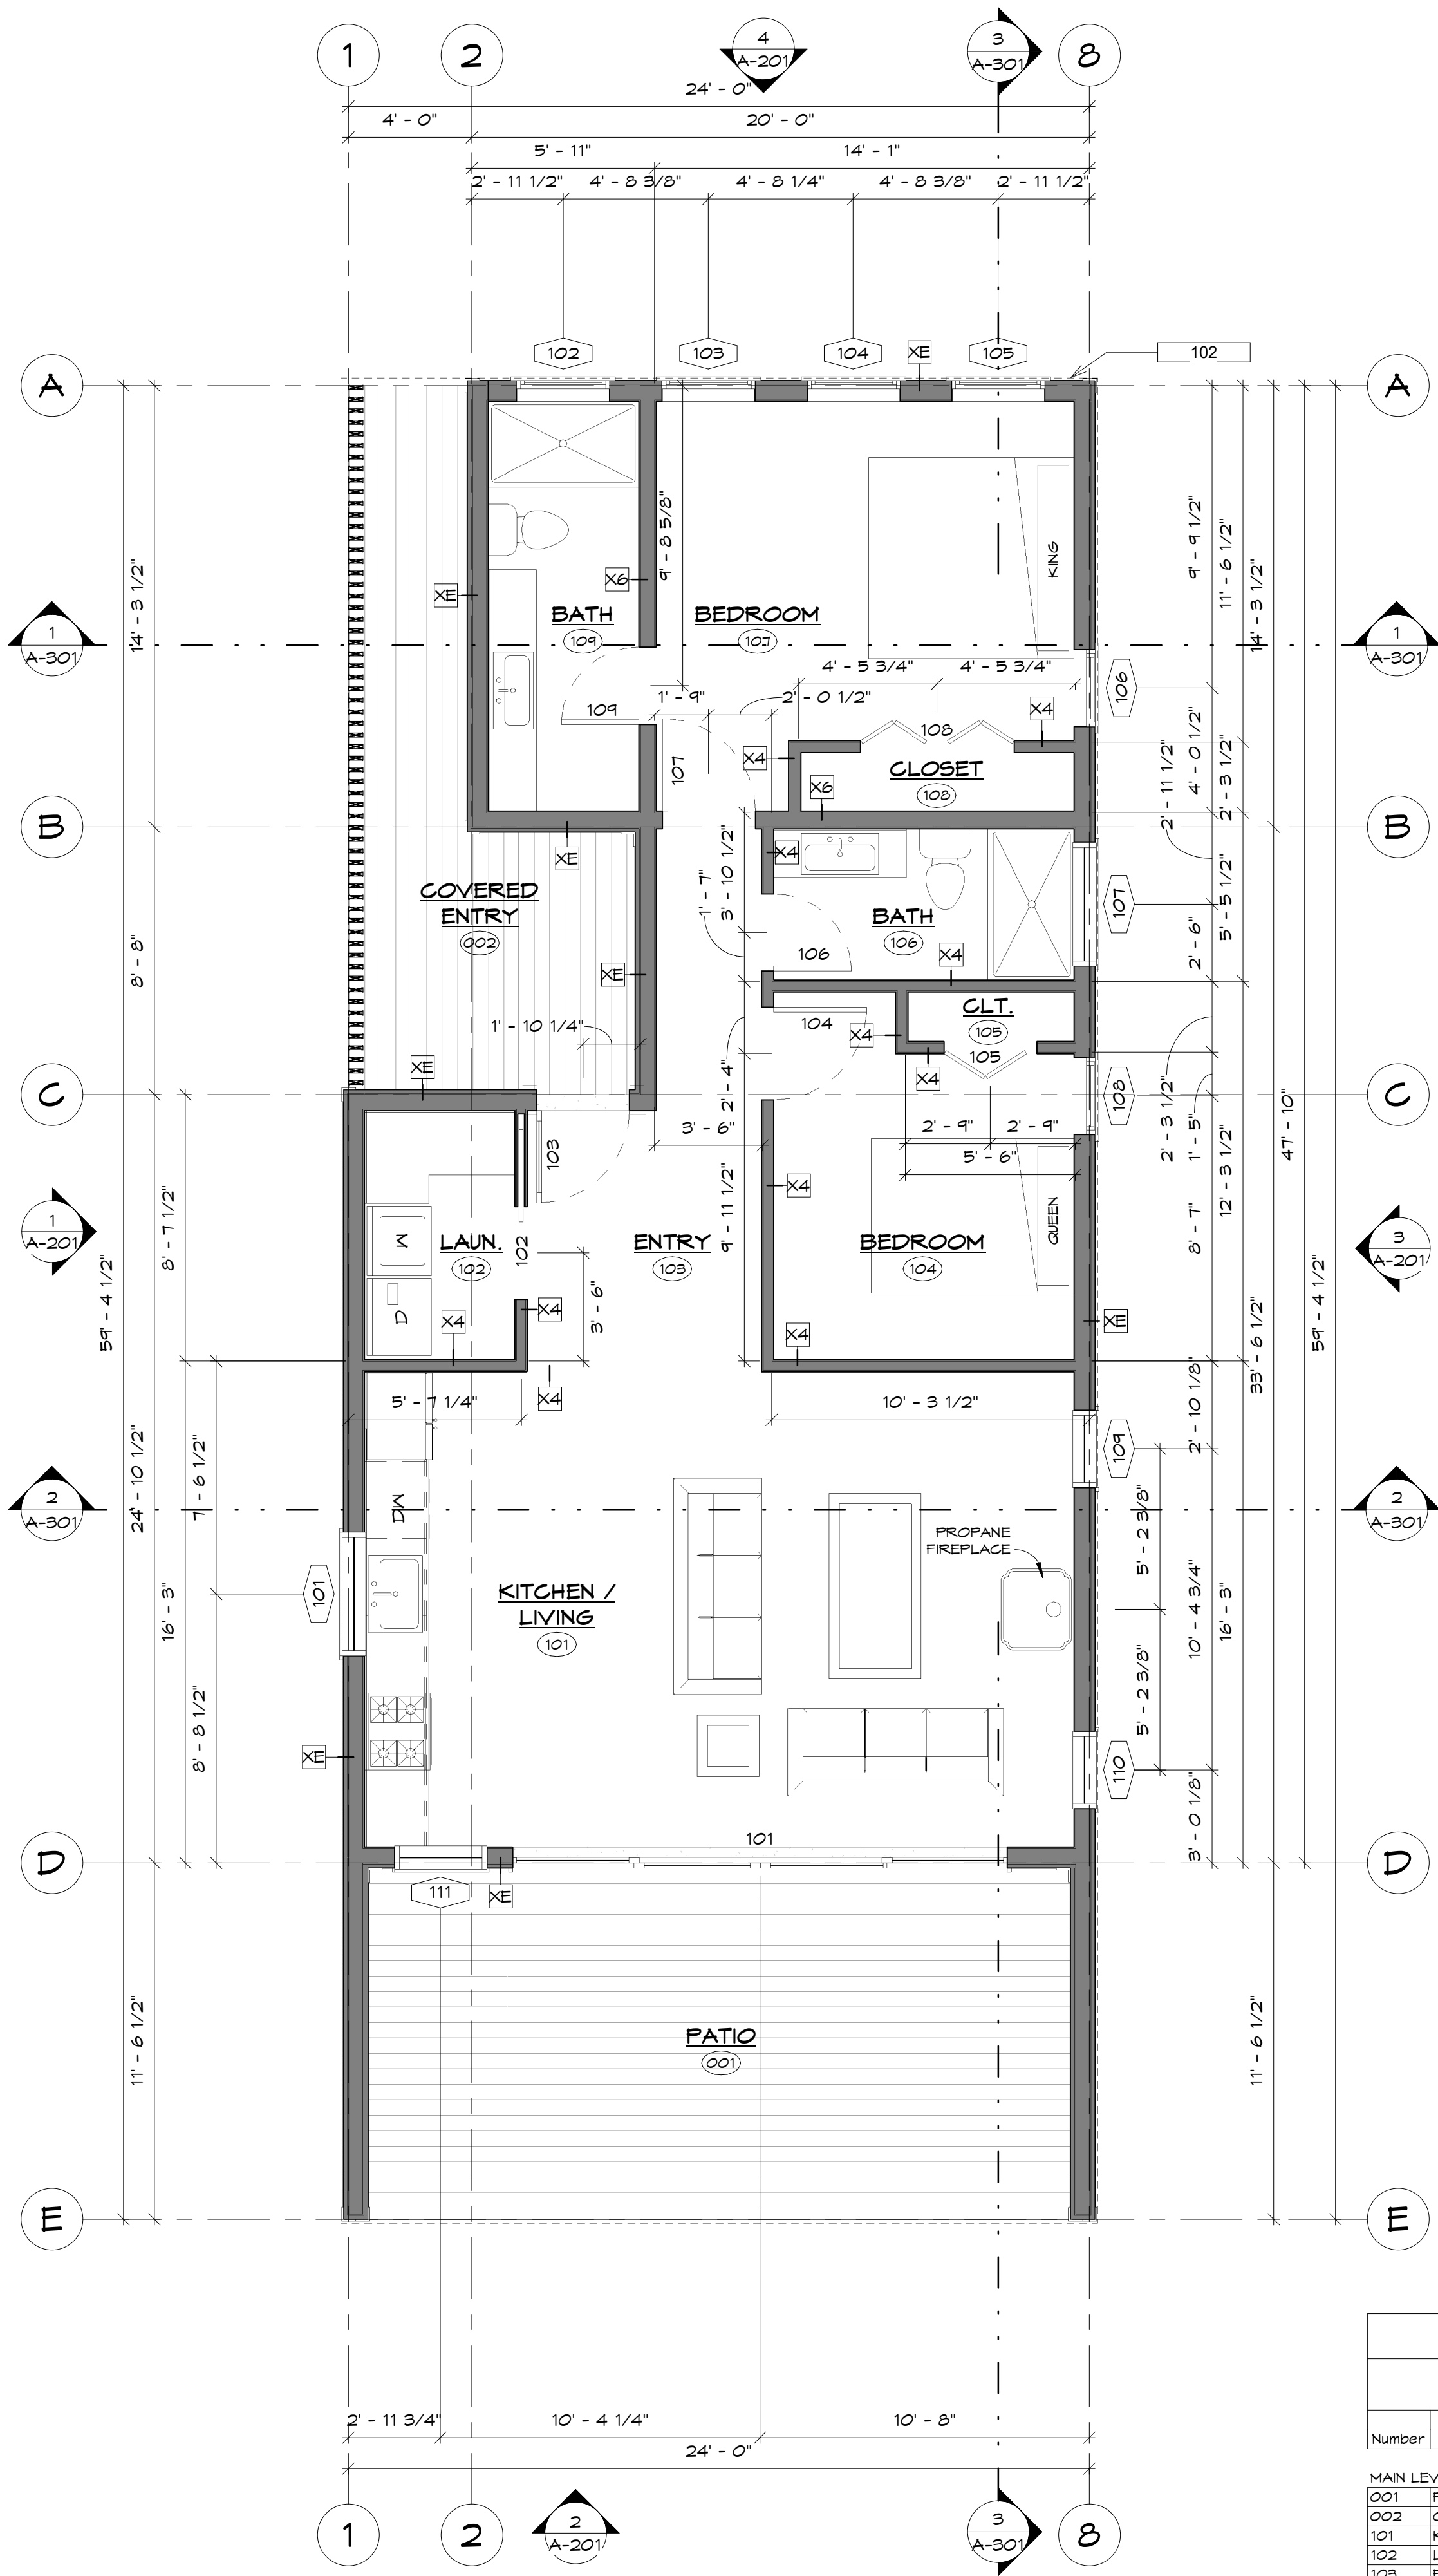

AREA - CONDITIONED SPACE

NOTE: CONDITIONED SPACE MEASURED FROM EXTERIOR SURFACES OF EXTERIOR FRAMING & HEAD CLEARANCE ABOVE 48"

CONDITIONED	1009 SF
MAIN LEVEL	1009 SF

OUTDOOR	139 SF
COVERED ENTRY	275 SF
COVERED PATIO	412 SF
GRAND TOTAL	1421 SF

KEYNOTES

101	METAL STANDING SEAM ROOFING MATERIAL 0/ SYNTHETIC UNDERLAYMENT, FBO
102	ROOF LINE ABOVE

Window Schedule Main Level

Mark	Type	Rough Opening Width	Head Height	Sill Height	Operation	Comments
MAIN LEVEL						
101	A	4' - 0"	4' - 6"	3' - 0"	PICTURE	TEMPERED
102	A	3' - 0"	3' - 0"	3' - 0"	PICTURE	TEMPERED
103	A	3' - 0"	3' - 0"	3' - 0"	PICTURE	TEMPERED
104	A	3' - 0"	3' - 0"	3' - 0"	PICTURE	TEMPERED
105	A	3' - 0"	3' - 0"	3' - 0"	PICTURE	TEMPERED
106	B	2' - 6"	5' - 0"	3' - 0"	CASEMENT	TEMPERED
107	VVV	4' - 0"	2' - 0"	3' - 0"	PICTURE	TEMPERED
108	B	2' - 6"	5' - 0"	3' - 0"	CASEMENT	TEMPERED
109	A	2' - 6"	3' - 0"	3' - 0"	PICTURE	TEMPERED
110	A	2' - 6"	3' - 0"	3' - 0"	PICTURE	TEMPERED
111	A	3' - 0"	4' - 6"	3' - 0"	PICTURE	TEMPERED
201	D	4' - 0"	2' - 0"	10' - 11 1/4"	PICTURE - PENTAGONAL	


Door Schedule Main Level

Mark	Type	Width	Height	Operation	Comments
MAIN LEVEL					
101	C	16' - 0"	8' - 0"	DOUBLE SLIDING	
102	D	3' - 0"	8' - 0"	POCKET	
103	B	3' - 0"	8' - 0"	SWING	
104	A	3' - 0"	8' - 0"	SWING	
105	E	3' - 0"	8' - 0"	BIFOLD	
106	A	2' - 6"	8' - 0"	SWING	
107	A	3' - 0"	8' - 0"	SWING	
108	F	5' - 0"	8' - 0"	BIFOLD	
109	A	2' - 6"	8' - 0"	SWING	

Room Schedule

NOTE: ROOM AREA MEASURED FROM INTERIOR OF STUD WALL OR USEABLE SPACE.

Number	Name	Area	Floor Finish	Wall Finish	Ceiling Material	Height	Comments
MAIN LEVEL							
001	PATIO	254 SF	EPAY OR EQUIVALENT	N/A	1x6 T&G	VARIES	
002	COVERED ENTRY	139 SF	EPAY OR EQUIVALENT	N/A	1x6 T&G	VARIES	
101	KITCHEN / LIVING	355 SF	ENGINEERED HARDWOOD FLOORING	G&B	1x6 T&G	VARIES	
102	LAUN.	34 SF	ENGINEERED HARDWOOD FLOORING	MOLD RESISTANT G&B	1x6 T&G	VARIES	
103	ENTRY	43 SF	ENGINEERED HARDWOOD FLOORING	G&B	1x6 T&G	VARIES	
104	BEDROOM	104 SF	ENGINEERED HARDWOOD FLOORING	G&B	1x6 T&G	VARIES	
105	CLT.	4 SF	ENGINEERED HARDWOOD FLOORING	G&B	1x6 T&G	VARIES	
106	BATH	48 SF	TILE	TILE, MOLD RESISTANT G&B	1x6 T&G	VARIES	
107	BEDROOM	150 SF	ENGINEERED HARDWOOD FLOORING	G&B	1x6 T&G	VARIES	
108	CLOSET	11 SF	ENGINEERED HARDWOOD FLOORING	G&B	1x6 T&G	VARIES	
109	BATH	65 SF	TILE	TILE, MOLD RESISTANT G&B	1x6 T&G	VARIES	
		1280 SF					

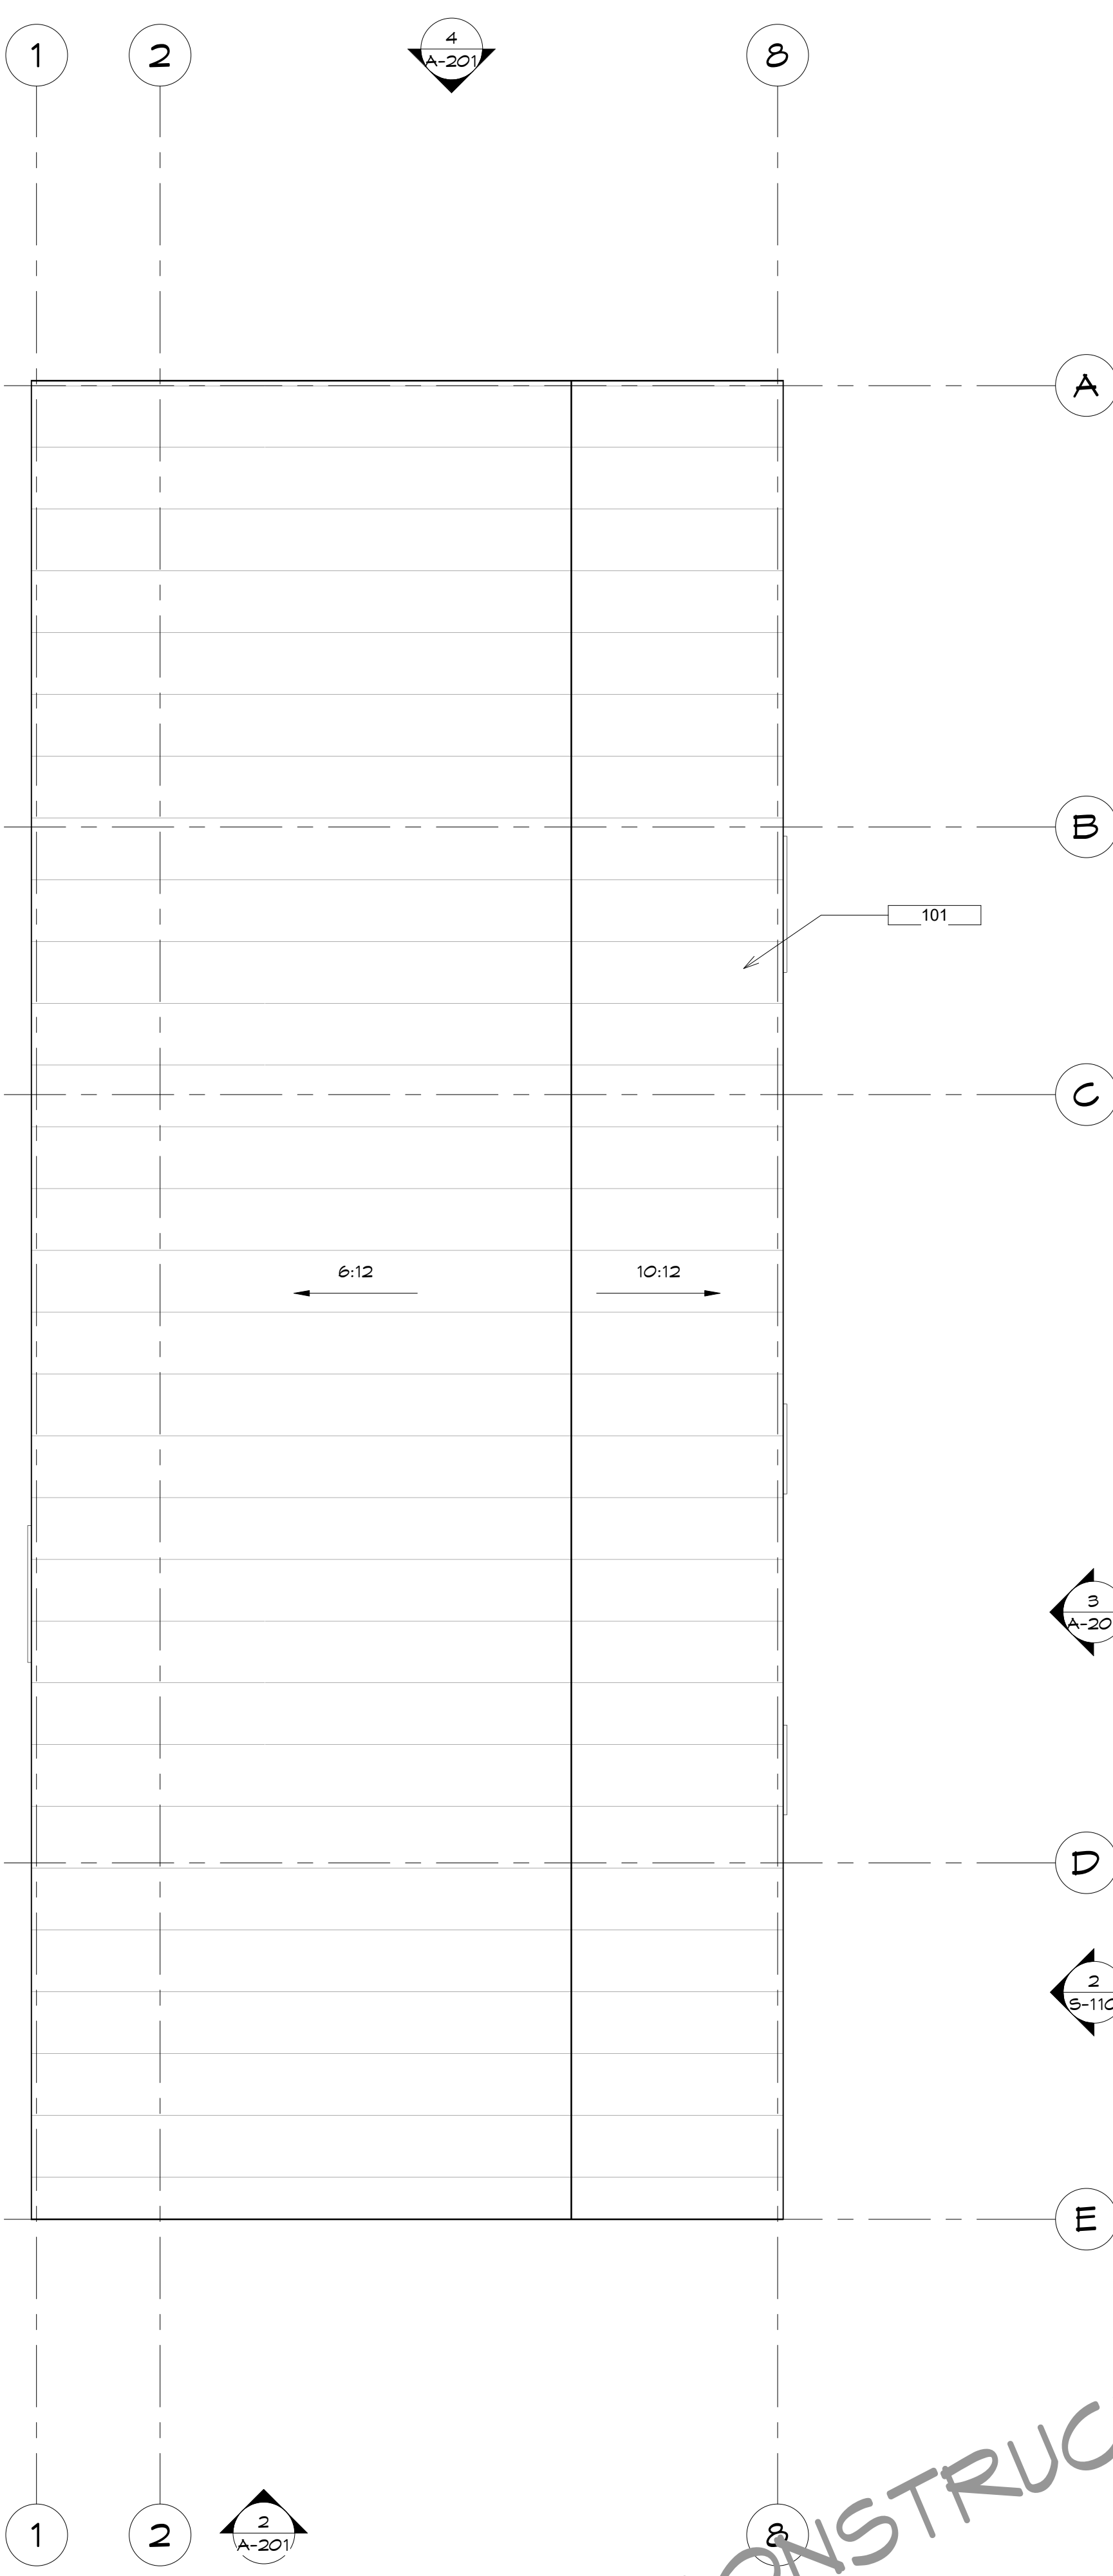

11251 SE 232nd AVE



DAMASCUS, OR 97089

MANZANITA CABIN B

TAX LOT:
3N 10W TAX LOT 2600 + 2100

FLOOR AND ROOF
PLAN

Drawn By
TL
4/27/2022 9:49:15 AM

Drawing Index
No. Date Description

A-101