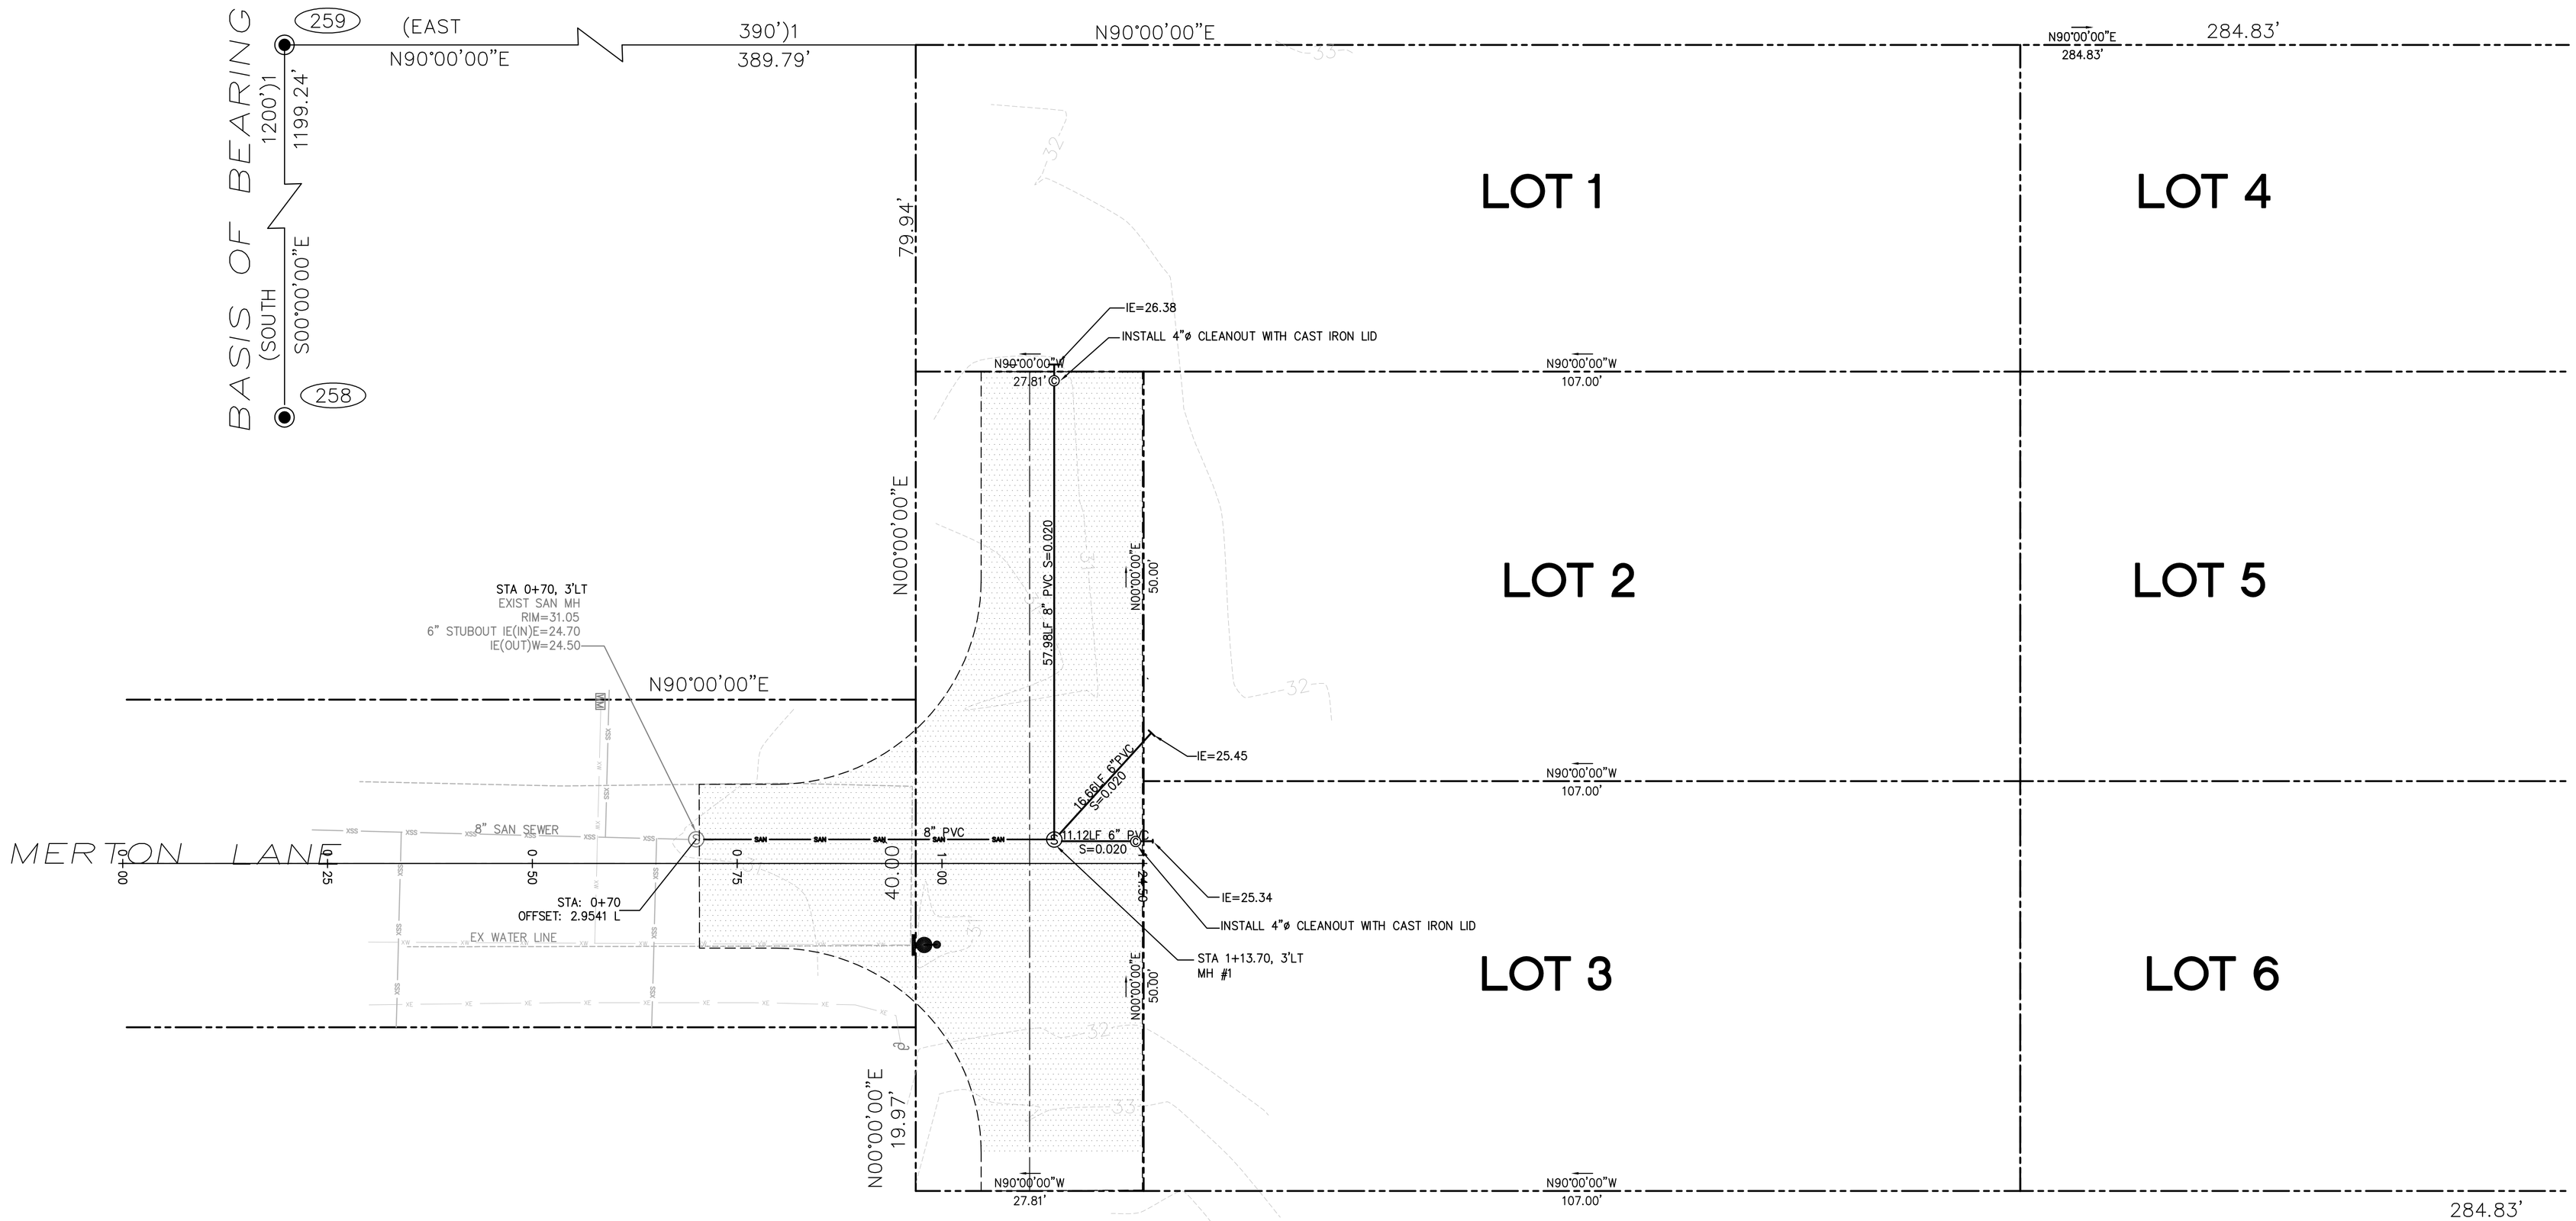

SITE COMPOSITE UTILITES-PLAN

SCALE 1"=10'

C:\Projects\Manzanita\Engineering\Manzanita-COMPUT.dwg 3/1/2021 5:45:45 PM PST

REGISTERED PROFESSIONAL ENGINEER 18,631 OREGON JULY 10, 1987 EDMUND K. TANG
EXPIRES 06-30-18

PROJECT
MERTON LN
SUBDIVISION
UNDEVELOP'D LOT MERTON LN
PORTLAND, OREGON 97233
TL 100, T3N R10W SEC 29CA
TILLAMOOK COUNTY

DRAWING TITLE:
SITE COMPOSITE
UTILITIES PLAN

FILE NAME:MANZANITA-COMPUTE

NO.	REVISIONS	DATE	BY

DESIGNED	DRAWN	CHECKED	DATE
ET	ET	WC	02-16-21

TCC ASSOCIATES INC
PROJECT MANAGEMENT
LAND USE PLANNING
CIVIL ENGINEERING
5805 SE 92ND AVE
Suite 111
Portland, OR 97266
Phone: (503) 774-8143
Fax: (503) 262-8668
Email: yeskoytee@yhoo.com

DEVELOPER
JESSEY CEREGHINO
J.B. CEREGHINO CONST, INC.
13931 SE MATILDA DR.
MILWAUKIE, OREGON 97267
PH: (541) 480-0829
FAX: (541) 480-0829

SHEET 3 OF 5

JOB # 21-012